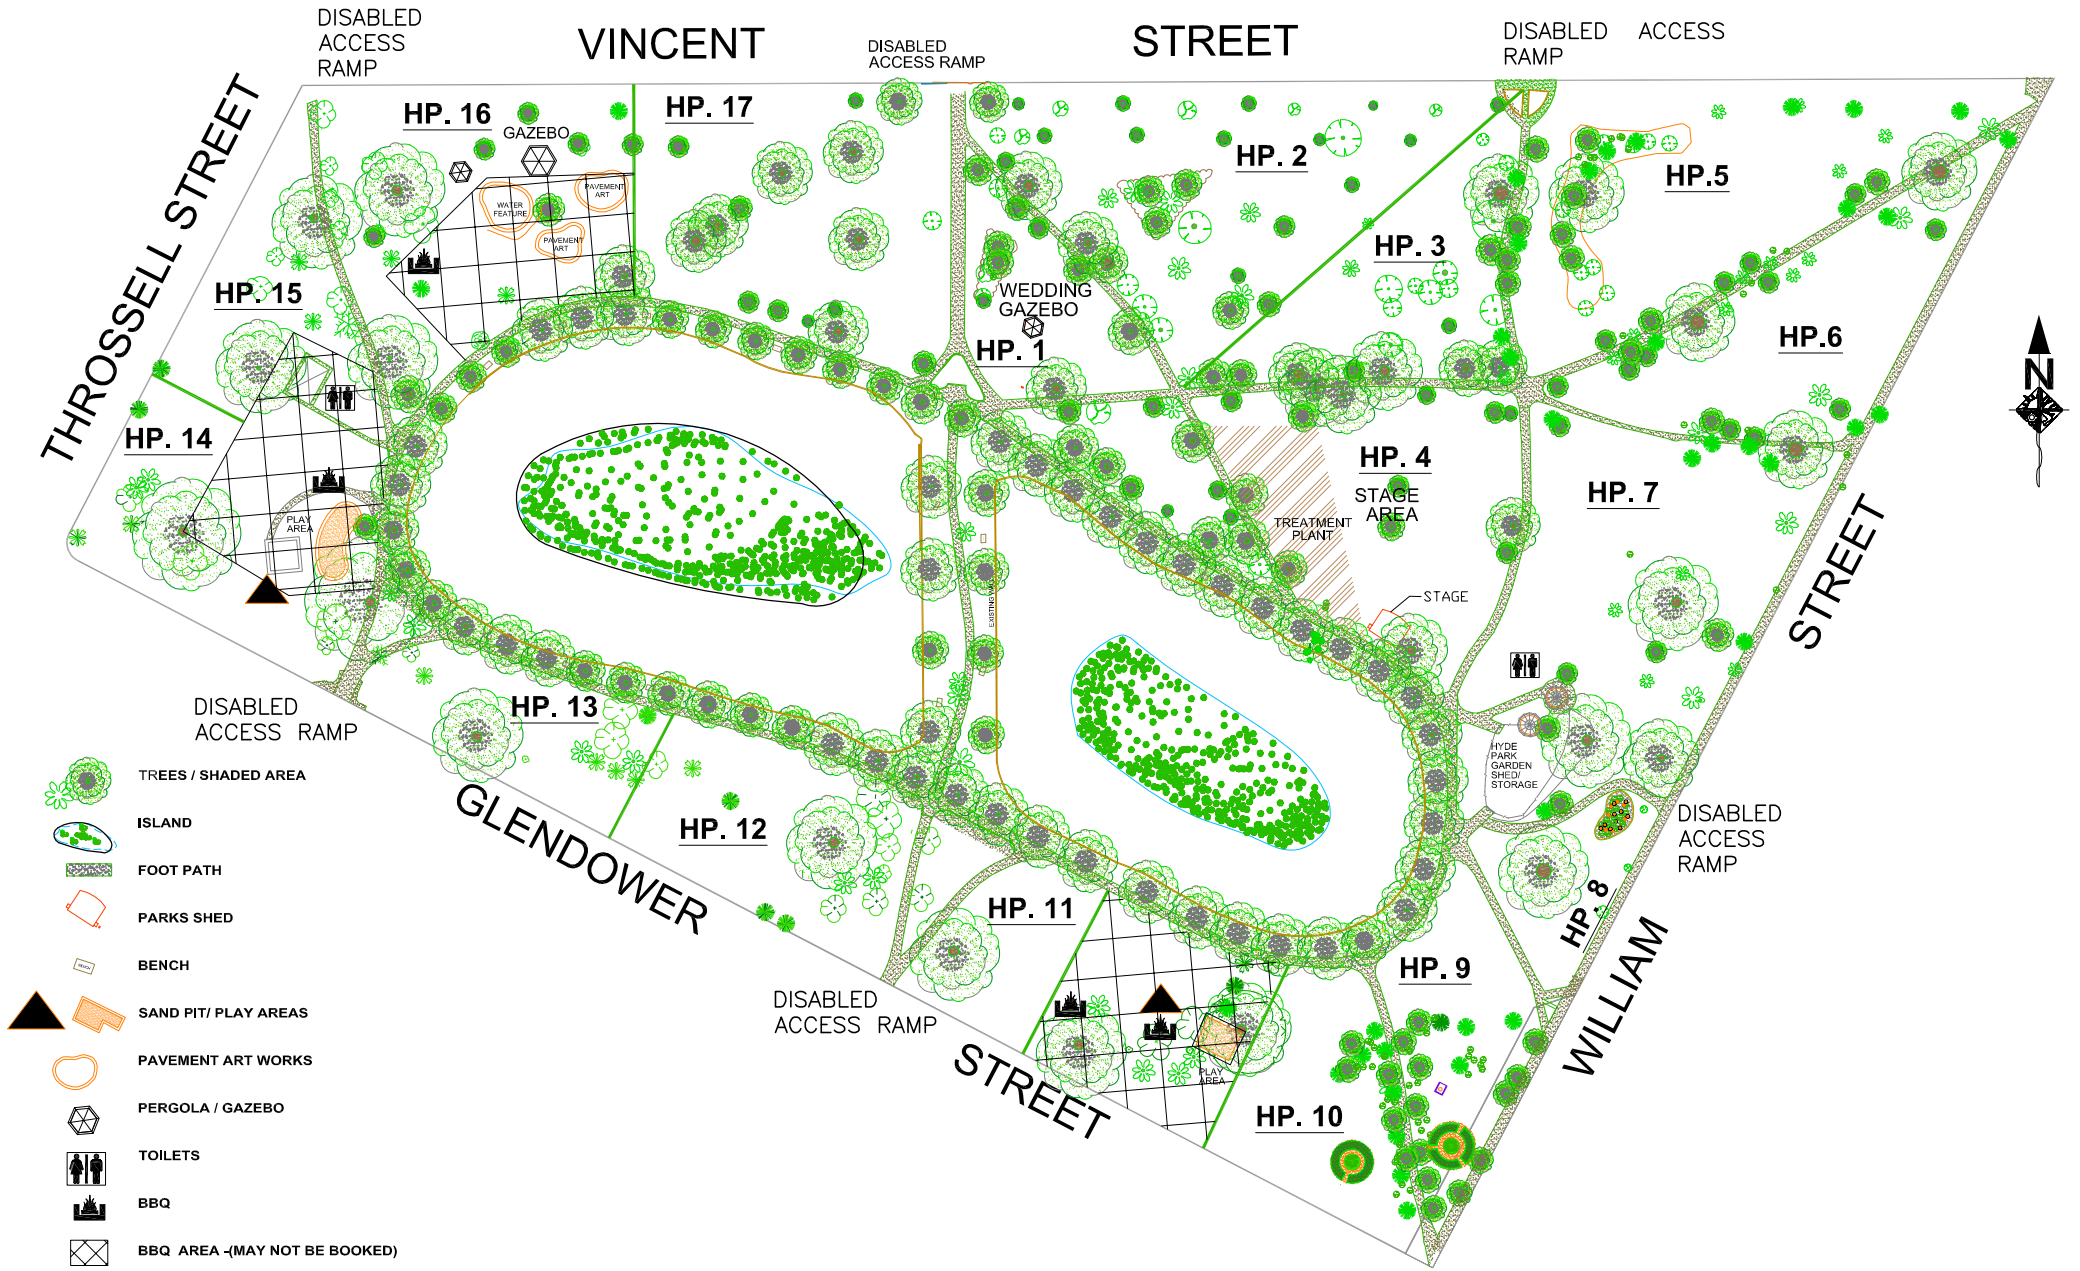

CITY OF VINCENT
244 VINCENT STREET LEEDERVILLE, 6007
TECHNICAL SERVICES

HYDE PARK
SITE LAYOUT PLAN

SCALE:	DRAWN:	DRAWING NO:
1:250	FNM	2732-LP-01C
DATE:	CHECKED:	SHEET 1 OF 1. A4
JAN 2012	GN	