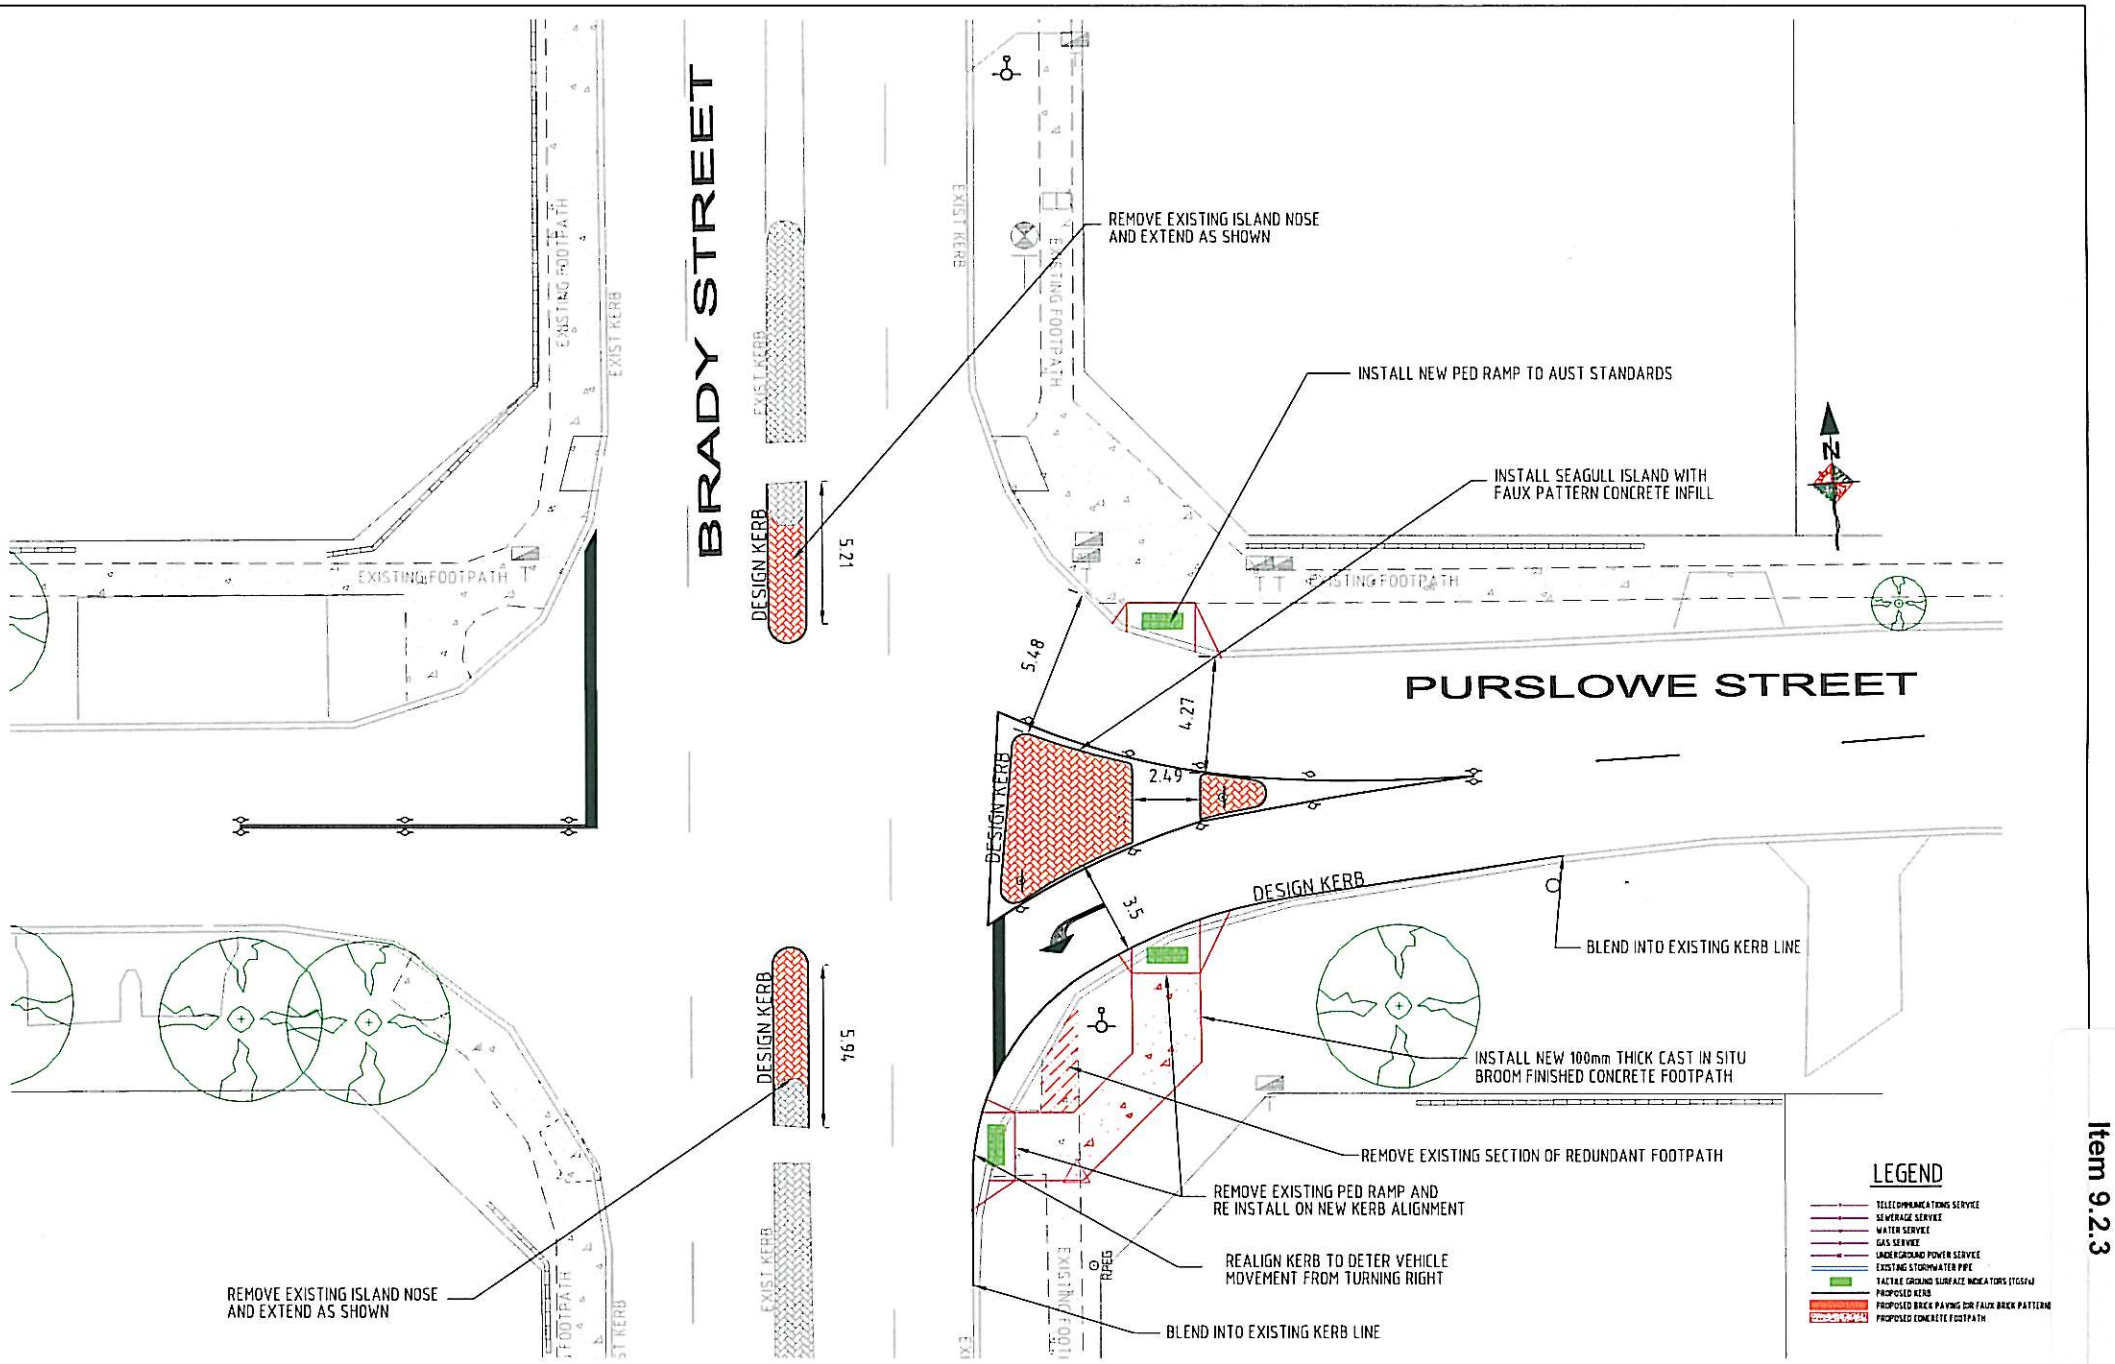

CITY OF VINCENT
244 VINCENT STREET LEEDERVILLE, 6007
TECHNICAL SERVICES

MARK	DATE	MADE BY	AMENDMENT

CITY OF VINCENT
244 VINCENT STREET LEEDERVILLE W.A. 6007
Phone: (08) 9273 6000 Fax: (08) 9273 6099

THIS DRAWING REMAINS THE PROPERTY OF THE TOWN OF VINCENT AND MUST NOT BE RETAINED, COPIED OR USED WITHOUT THE AUTHORITY OF THE MANAGER, TECHNICAL SERVICES

SCALE	1:250 (A1)
DATE	NOVEMBER 2012
REF:	
DESIGN A.M.B	DRAWN A.M.B CHECK C.W.
APPROVED	DIRECTOR TECHNICAL SERVICES

SEAGULL ISLAND
PURSLOWE STREET
INTERSECTION BRADY STREET

TECHNICAL SERVICES
DRAWING NO
3014-CP-01

Item 9.2.3