Public Statement
City of Vincent
Ordinary Council meeting
5 March 2019

Item 9.1

No. 14 Orange Avenue, Perth – Second Storey addition and alterations to Single Dwelling

Allerding & Associates

Comparison of front elevation

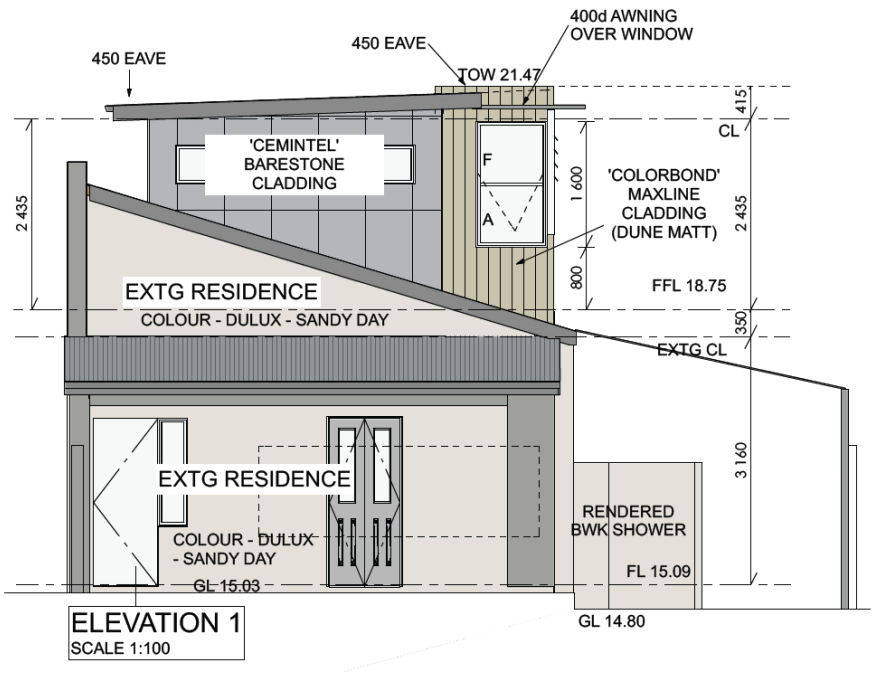

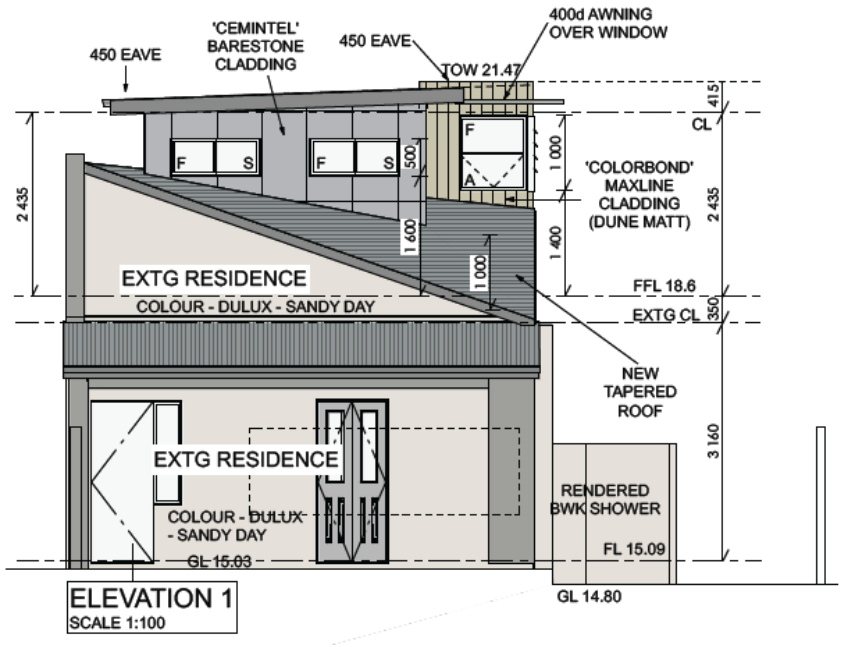

Previous Plan – Oct 2018

Current proposal

Comparison of northern side elevation

October 2018

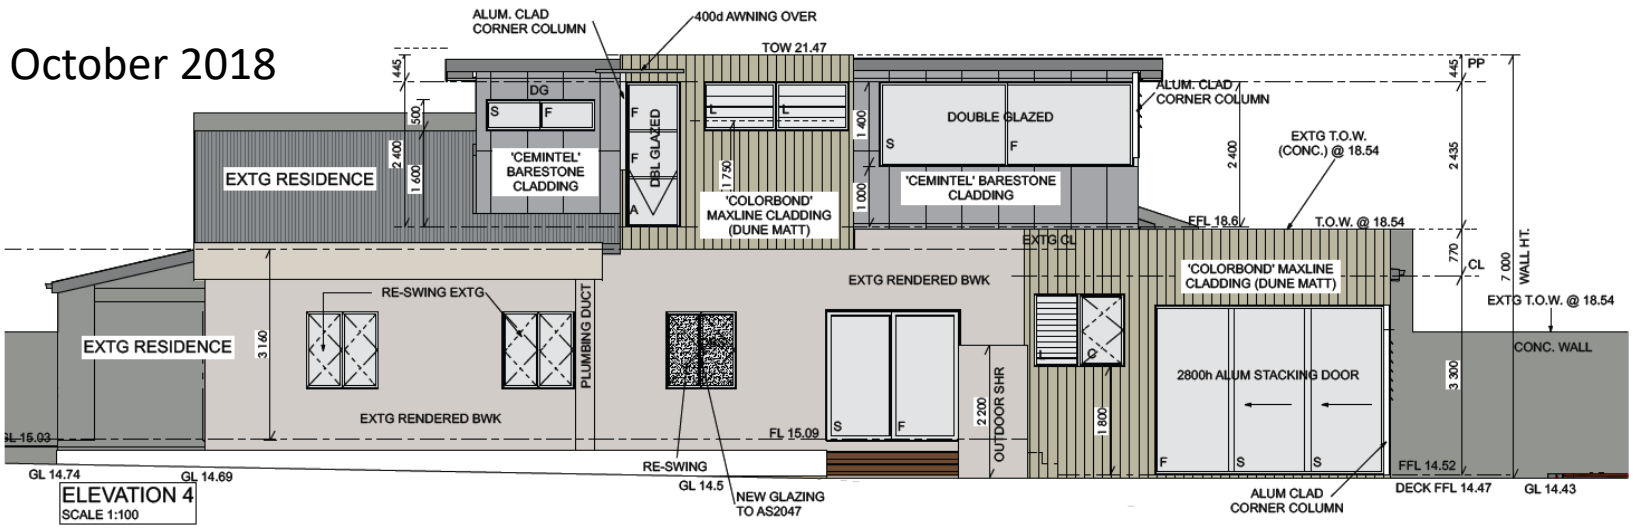

Current Proposal

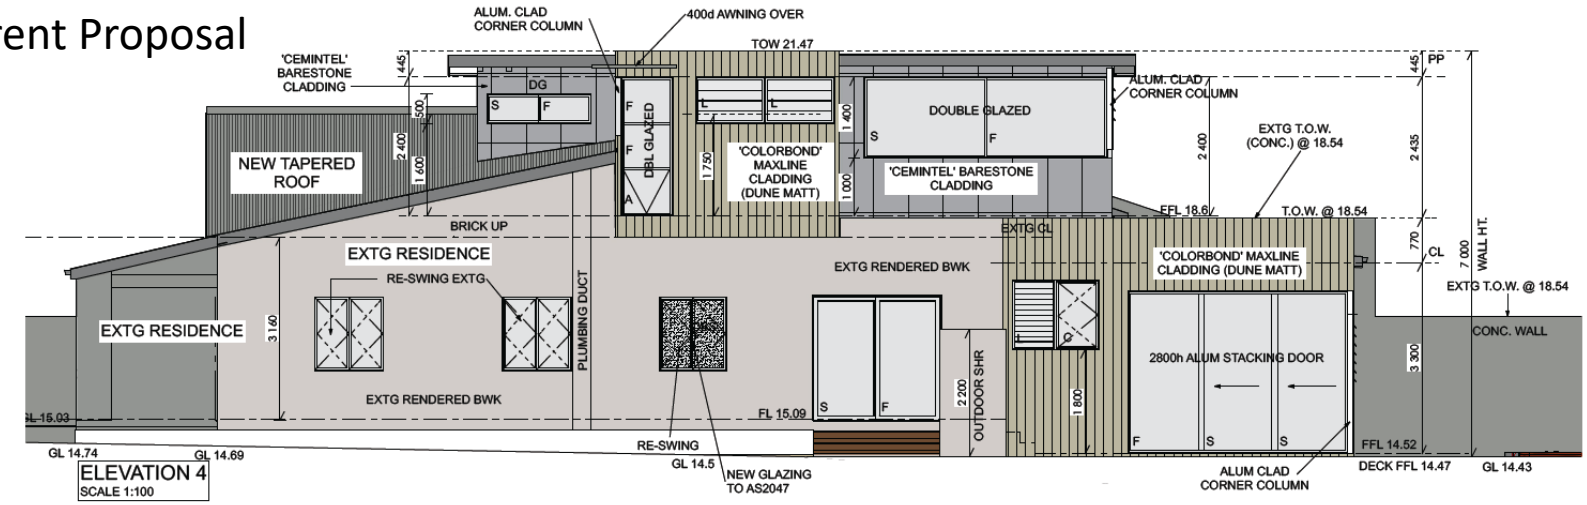
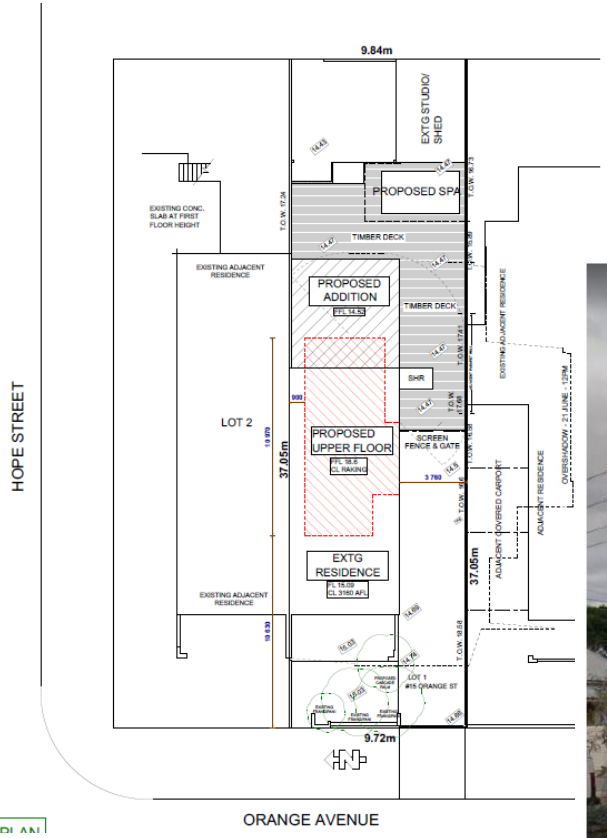
Neighbouring property to the south